

NOTES

1. ALL DIMENSIONS ARE IN IMPERIAL.
2. ANY DISCREPANCY IN THE DRAWING SHALL BE BROUGHT TO THE NOTICE OF THE ARCHITECT.

SHEET TITLE:
DJ CONSOLE AREA
REAR ELEVATION

PROJECT:
FUSION 9 - DISTRICT

LOCATION:
FINANCIAL DISTRICT,
GACHIBOWLI, HYD.



Date: 04-02-2023

Scale: N.T.S.

Drawn: GAURAV

D. No.:

24'-5"

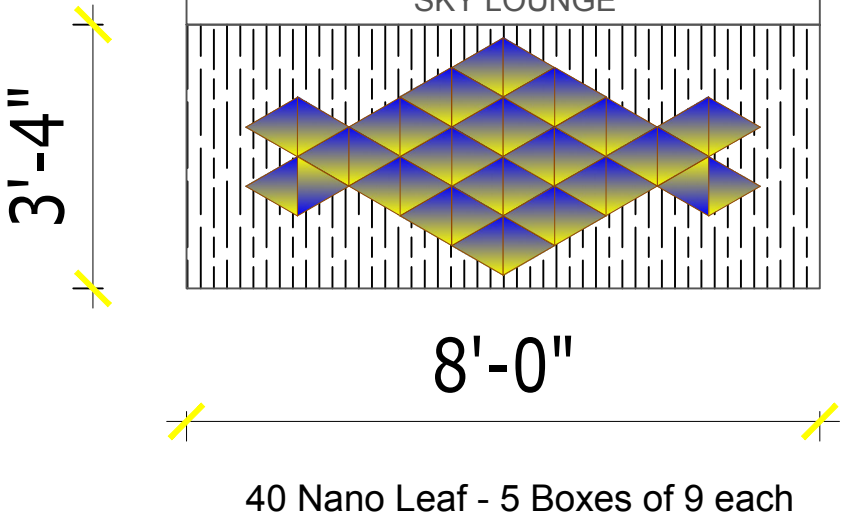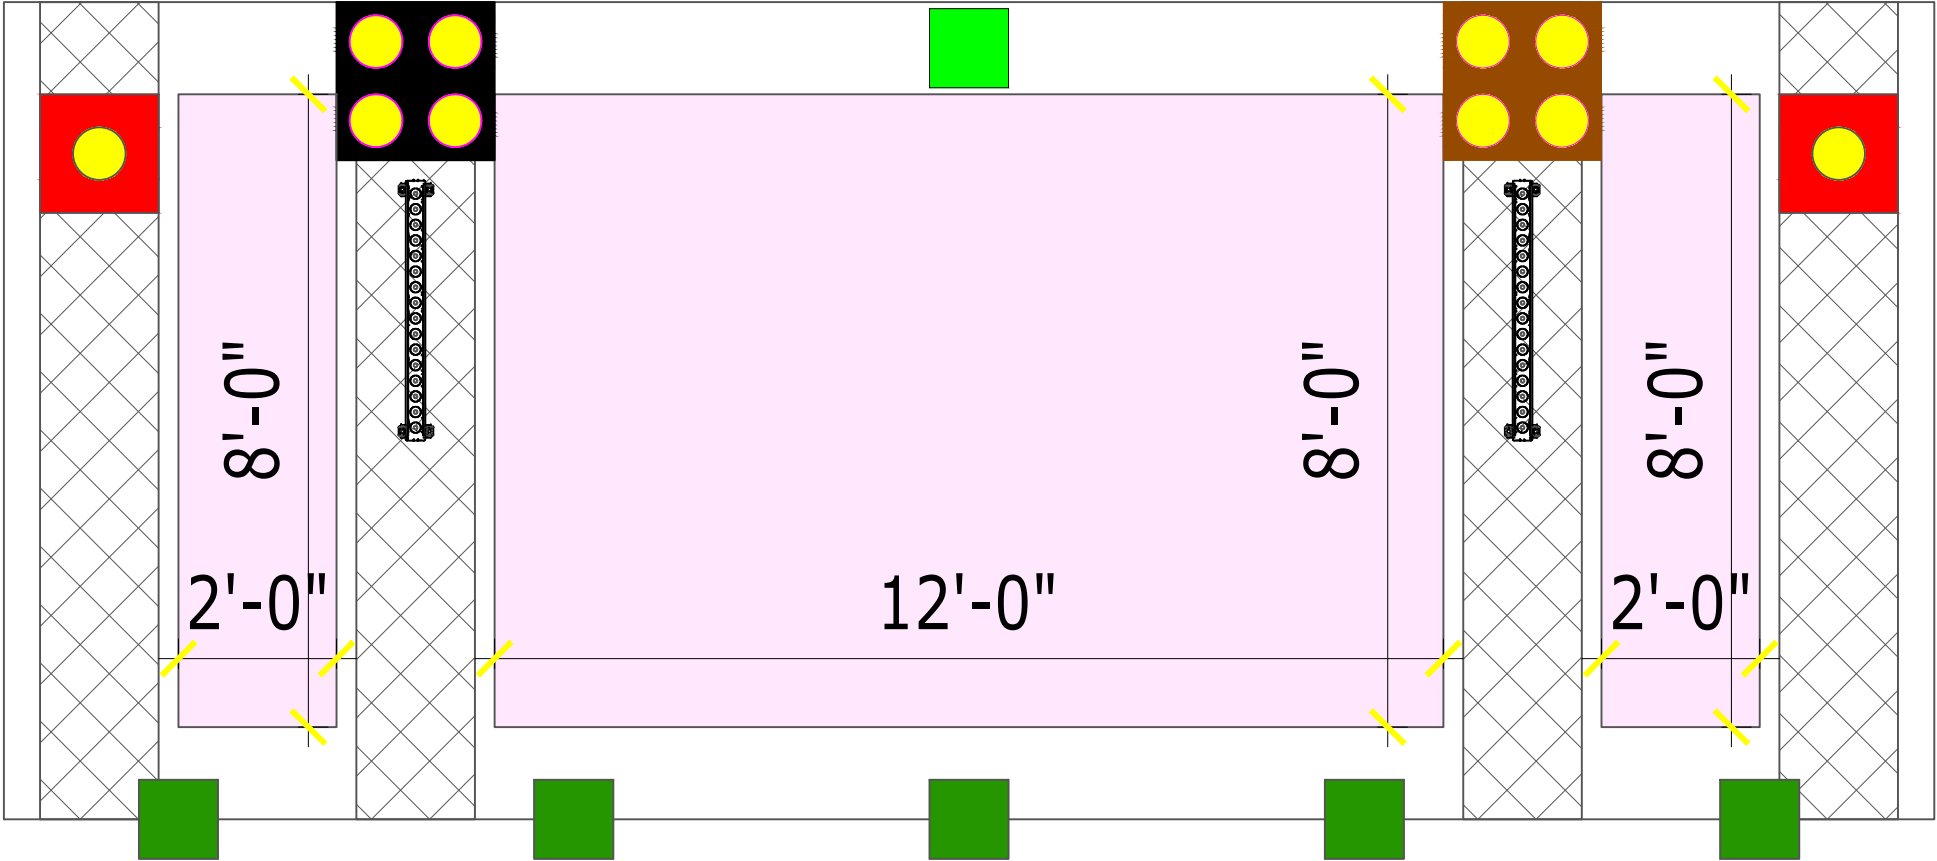

Main Screen
Secondary Screen

12'(H)x8'(W) - 96 ft2
8'(H)x2'(W) -16 x 2 - 32 ft2
Total LED Screen Area -
128 ft2